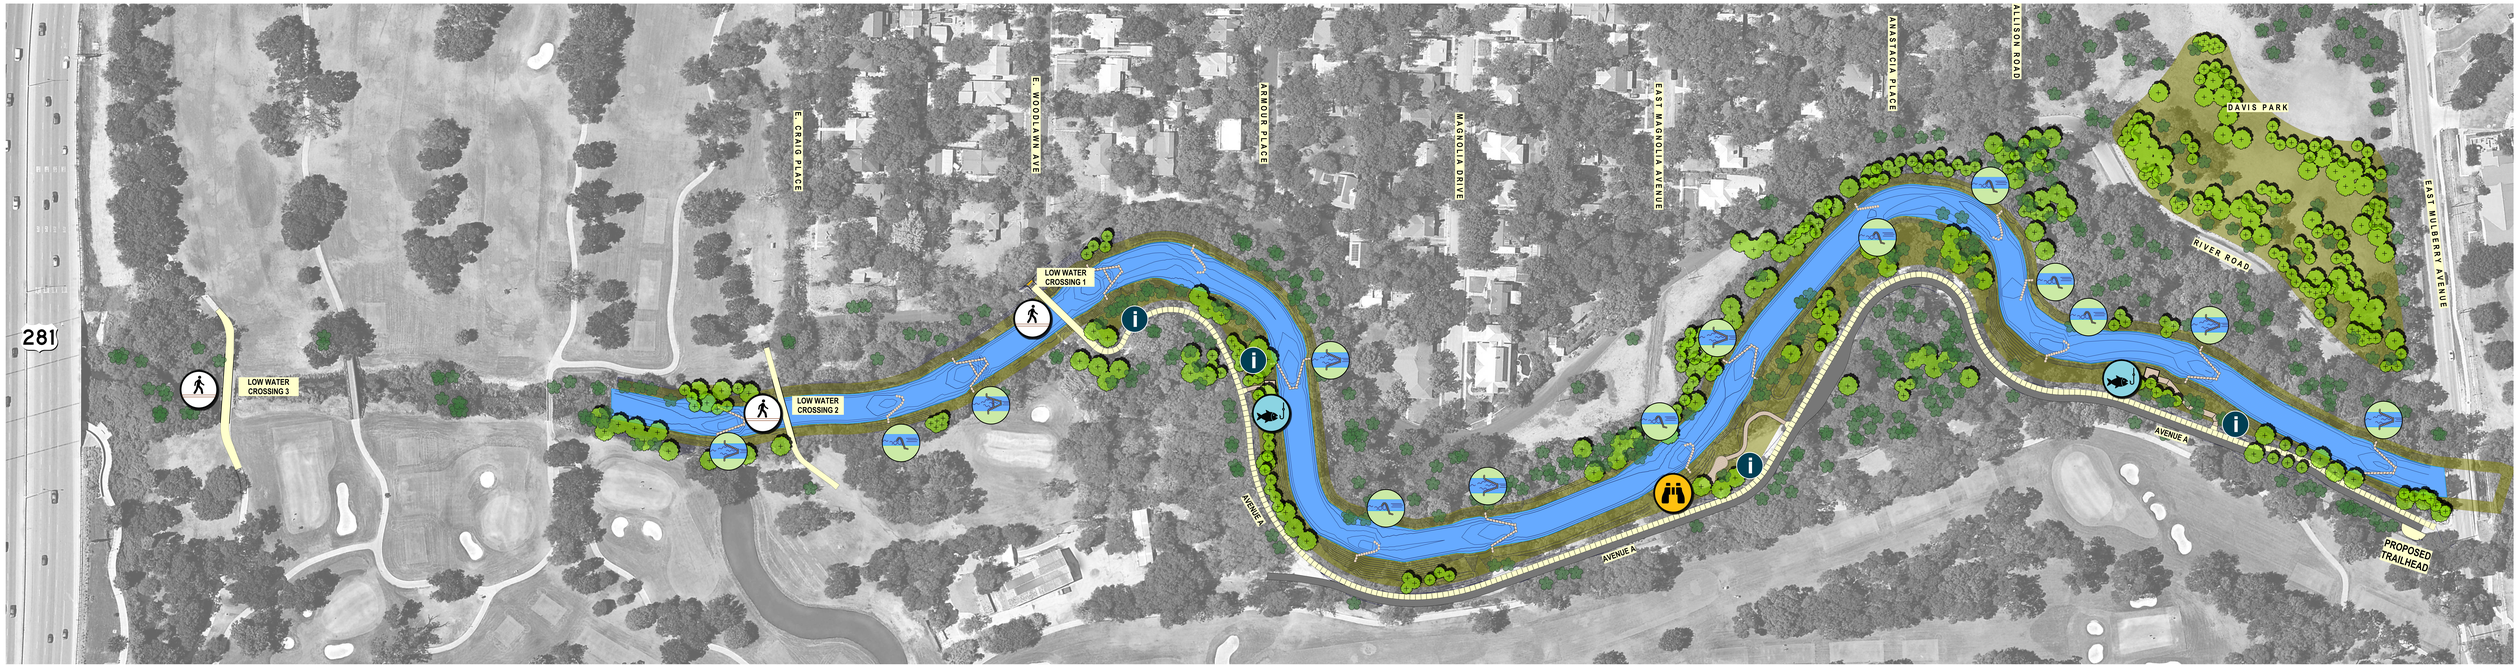


LEGEND

EXISTING TREE

PROPOSED NATIVE TREE

SAN ANTONIO RIVER

PROPOSED NATIVE SEEDING

CROSS VANE

DOUBLE DROP CROSS VANE

J-HOOK

NEW WEATHERED STEEL BRIDGE CROSSING

FISHING AND BIRDING LOCATIONS

EDUCATIONAL PANEL

0 30 60 90 FT

RIVER ROAD STREAM RESTORATION - CONCEPTUAL 65% DESIGN

LEGEND

EXISTING TREE

PROPOSED NATIVE TREE

SAN ANTONIO RIVER

PROPOSED NATIVE SEEDING

CROSS VANE

DOUBLE DROP CROSS VANE

J-HOOK

NEW WEATHERED STEEL BRIDGE CROSSING

FISHING AND BIRDING LOCATIONS

EDUCATIONAL PANEL

0 30 60 90 FT